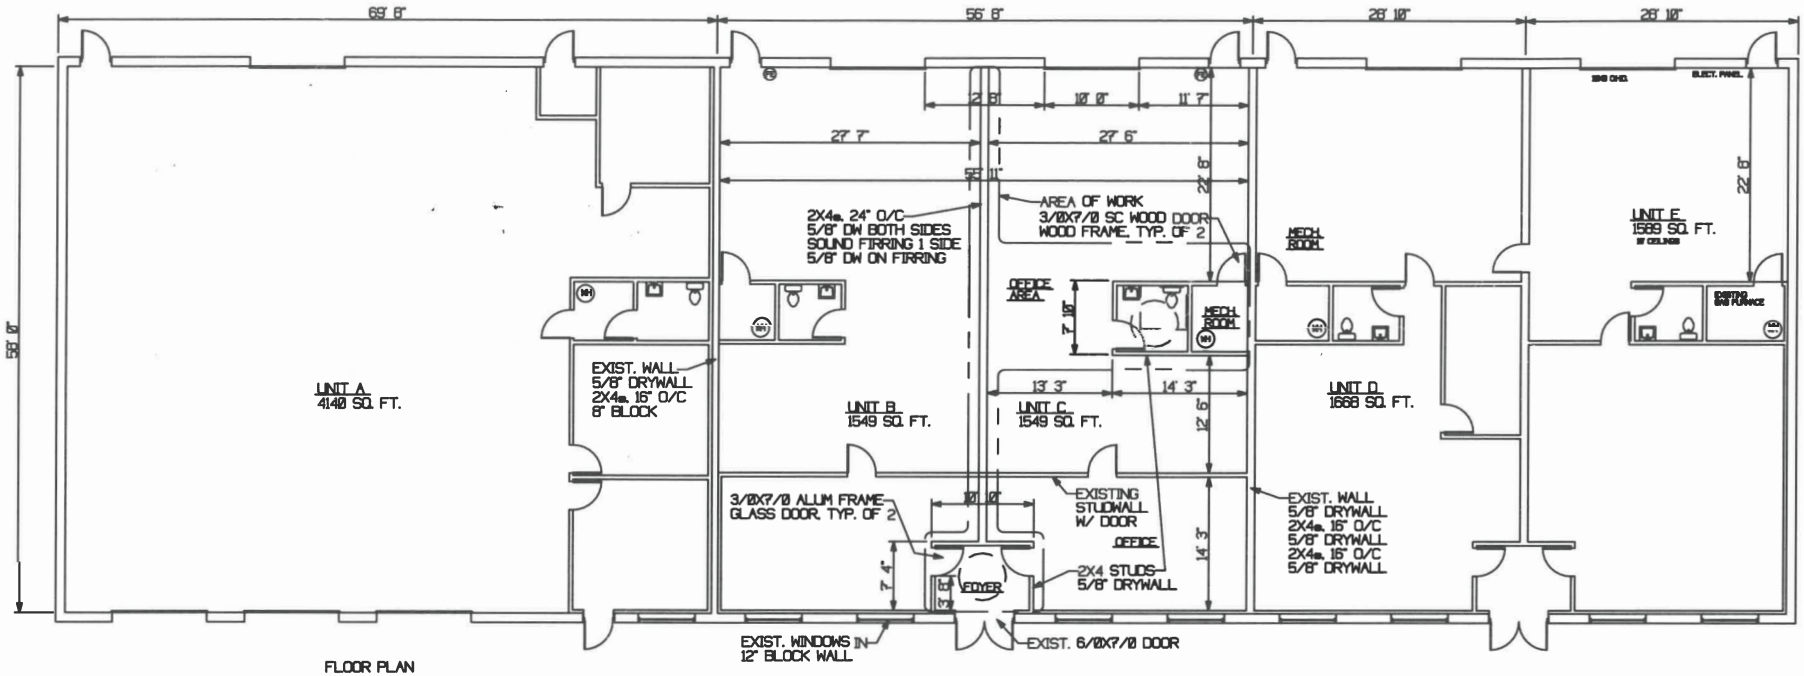

FLOOR PLAN

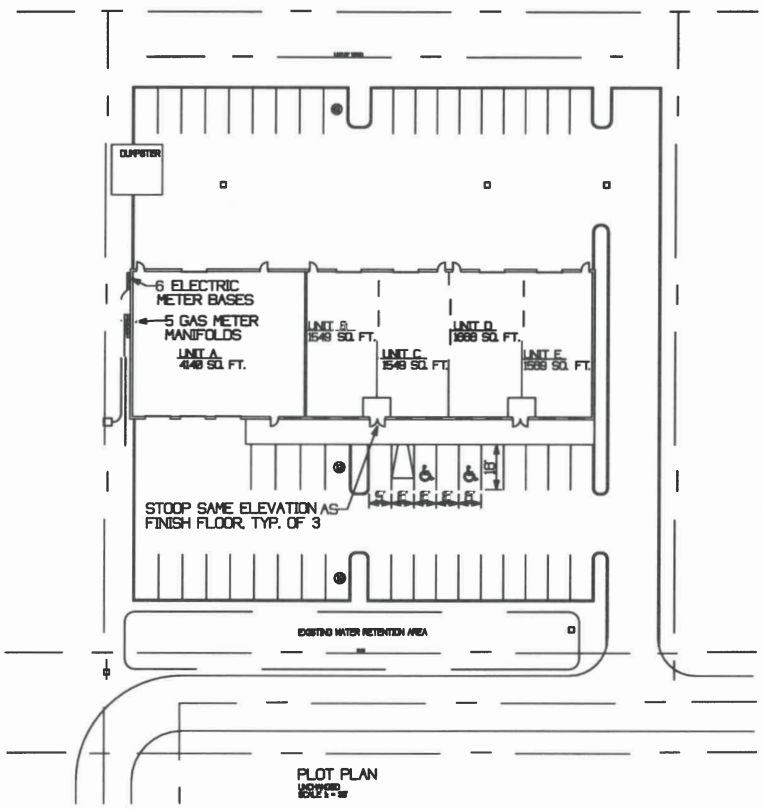

PLOT PLAN